Low

Millimetres 100 0 10

DO NOT SCALE

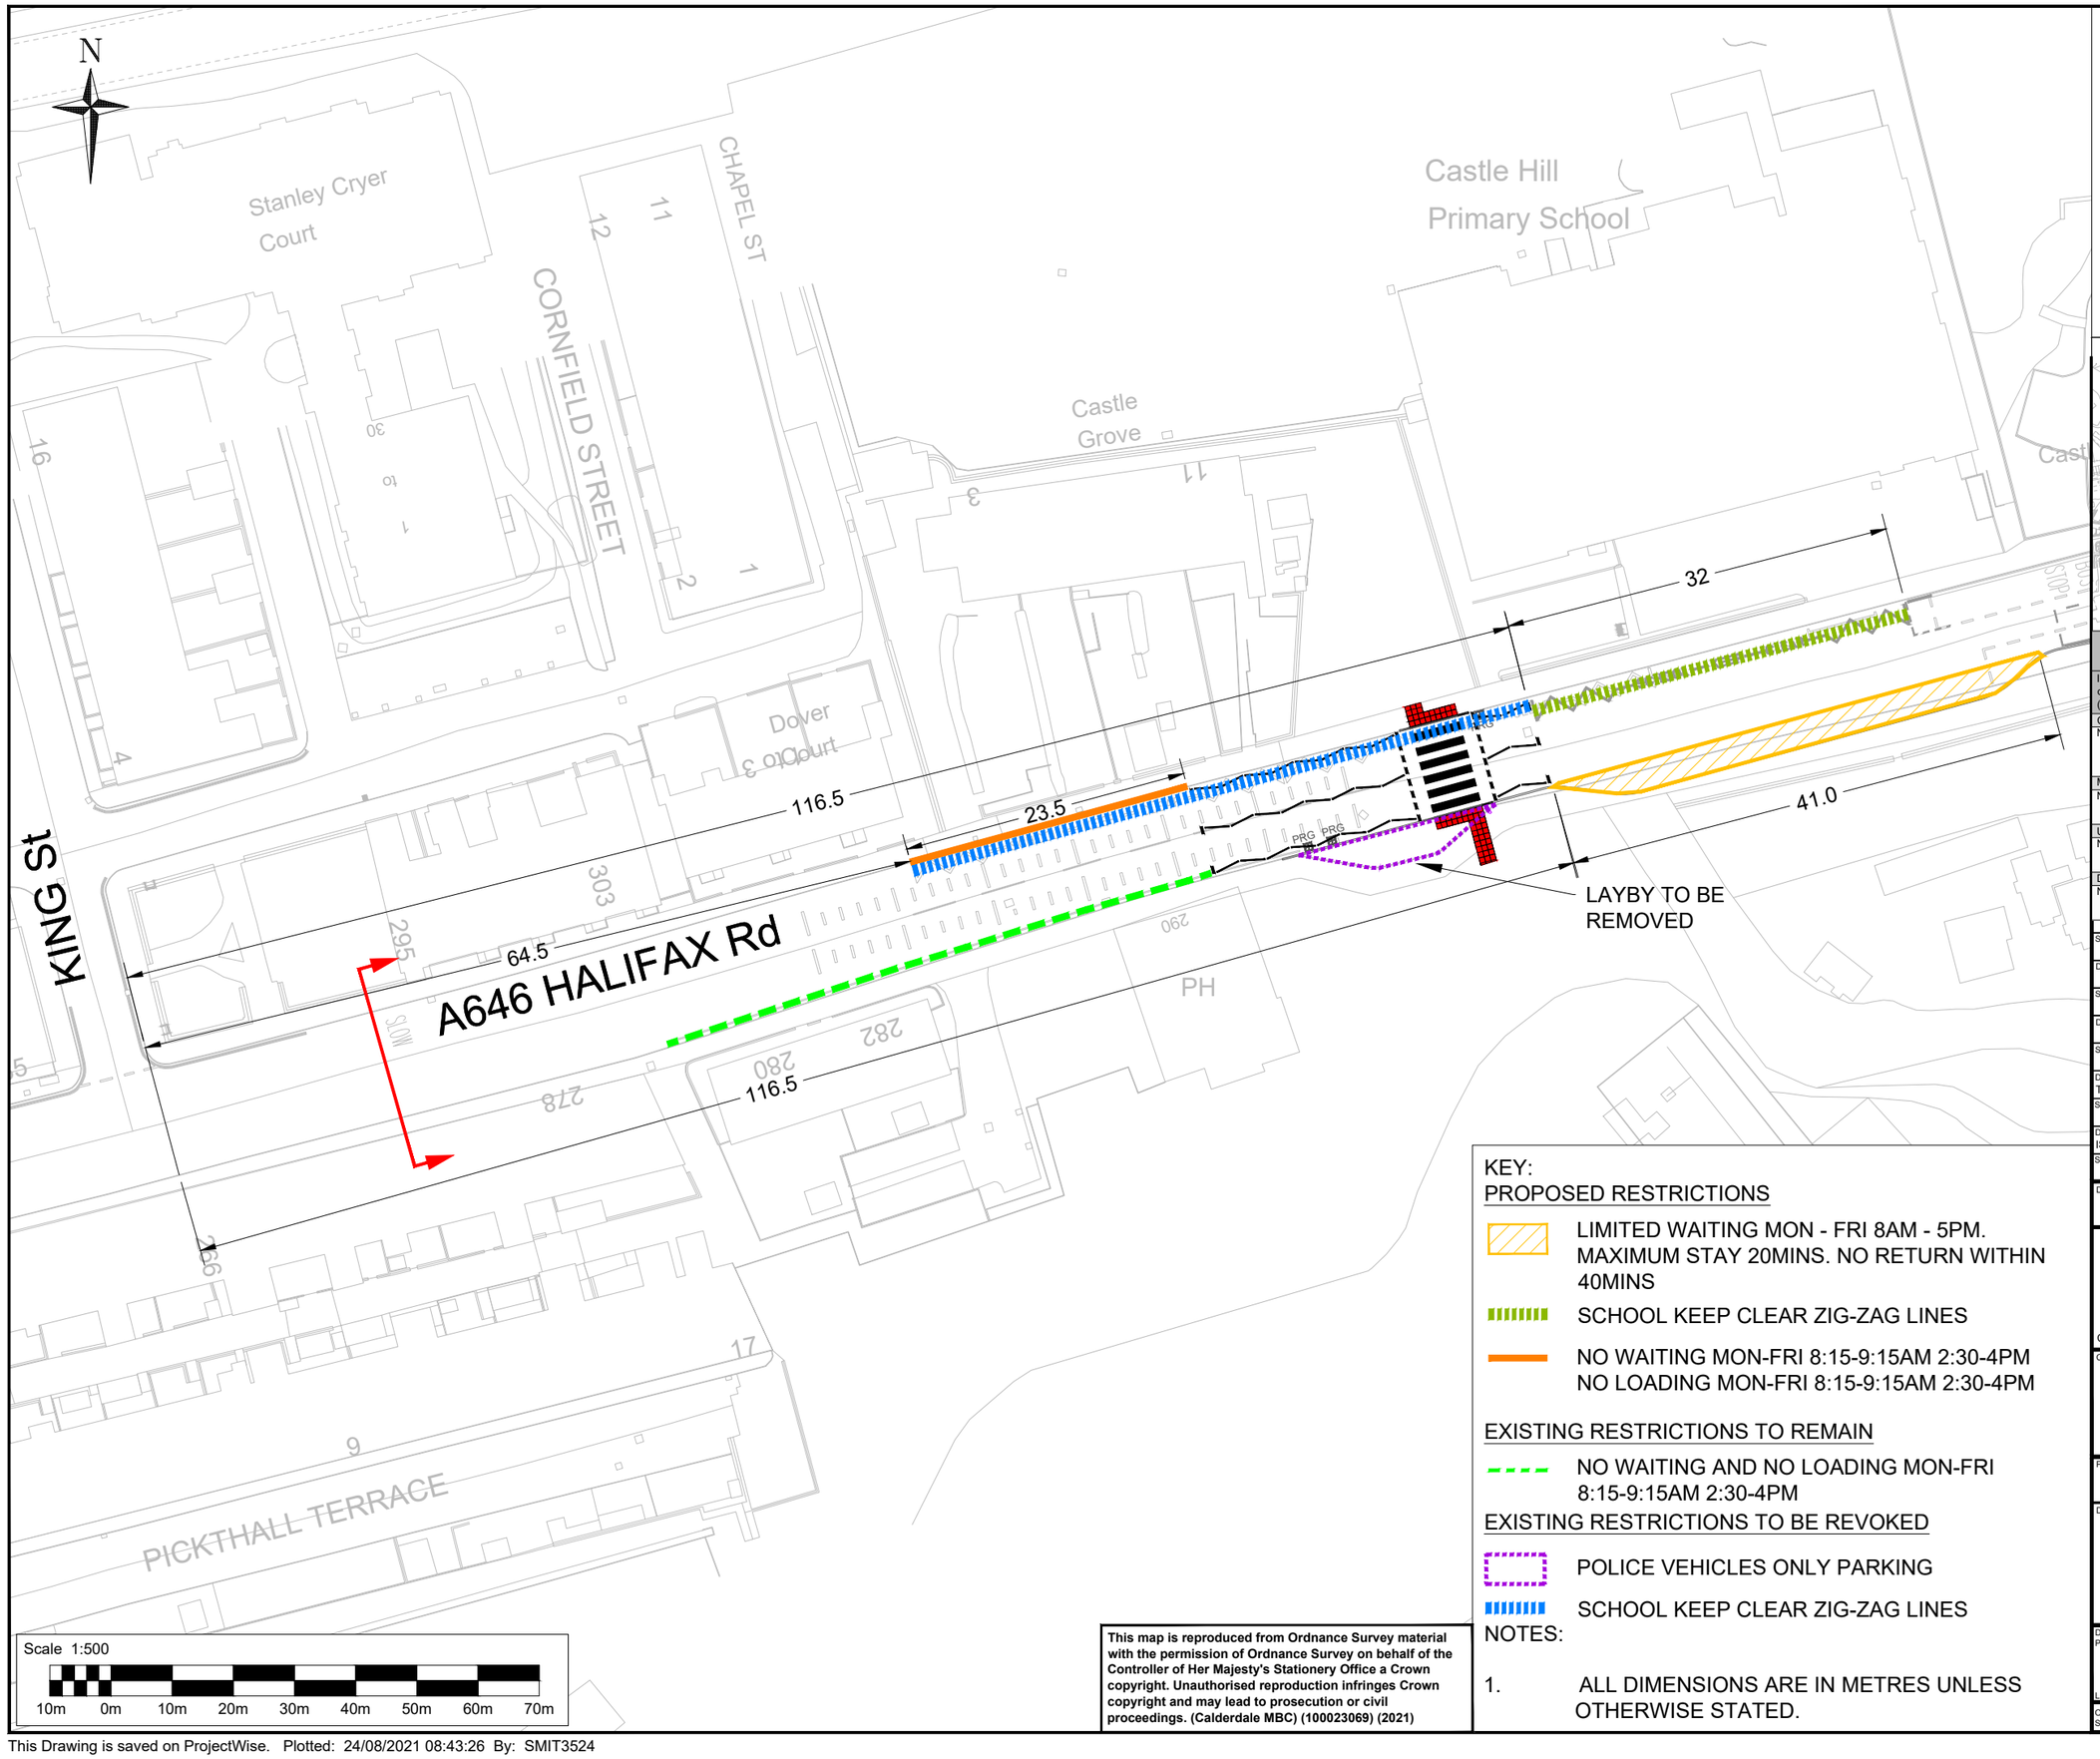

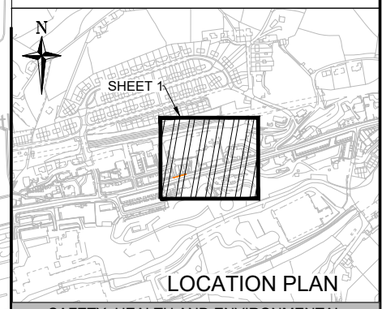

LOCATION PLAN

KEY:

PROPOSED RESTRICTIONS

LIMITED WAITING MON - FRI 8AM - 5PM. MAXIMUM STAY 20MINS. NO RETURN WITHIN 40MINS

SCHOOL KEEP CLEAR ZIG-ZAG LINES

NO WAITING MON-FRI 8:15-9:15AM 2:30-4PM
NO LOADING MON-FRI 8:15-9:15AM 2:30-4PM

EXISTING RESTRICTIONS TO REMAIN

NO WAITING AND NO LOADING MON-FRI 8:15-9:15AM 2:30-4PM

EXISTING RESTRICTIONS TO BE REVOKED

POLICE VEHICLES ONLY PARKING

SCHOOL KEEP CLEAR ZIG-ZAG LINES

NOTES:

1. ALL DIMENSIONS ARE IN METRES UNLESS OTHERWISE STATED.

Scale 1:500

10m 0m 10m 20m 30m 40m 50m 60m 70m

This map is reproduced from Ordnance Survey material with the permission of Ordnance Survey on behalf of the Controller of Her Majesty's Stationery Office a Crown copyright. Unauthorised reproduction infringes Crown copyright and may lead to prosecution or civil proceedings. (Calderdale MBC) (100023069) (2021)

SAFETY, HEALTH AND ENVIRONMENTAL INFORMATION

In addition to the hazards/risks normally associated with the types of work detailed on this drawing, note the following significant residual risks (Reference shall also be made to the design hazard log).

Construction
NONE

Maintenance / Cleaning
NONE

Use
NONE

Decommissioning / Demolition
NONE

Status	Revision	Drawn	Checked	Reviewed	Authorised	Issue Date

Description

Status	Revision	Drawn	Checked	Reviewed	Authorised	Issue Date

Description

Status	Revision	Drawn	Checked	Reviewed	Authorised	Issue Date

Description
TRO ORDER

Status	Revision	Drawn	Checked	Reviewed	Authorised	Issue Date
A1	C01	CW	LT	SR	RM	23/03/21

Description
ISSUED FOR APPROVAL

Status	Revision	Drawn	Checked	Reviewed	Authorised	Issue Date
A1	C02	GS	PW	SR	RM	20/08/21

Drawing Suitability: APPROVED - PUBLISHED — Status: A1

SNC·LAVALIN ATKINS
Member of the SNC-Lavalin Group
Woodcote Grove
Ashley Road
Epsom
Surrey
KT18 5BW
Tel: +44 (0)1372 726140
Fax: +44 (0)1372 740055
www.atkinsglobal.com

Copyright © SNC Lavalin (2020)

Client: Calderdale Council — West Yorkshire Combined Authority

Project Title: CALDERDALE MBC - CIP

Drawing Title:
A646 TODMORDEN
CASTLE HILL SCHOOL
TRO PROPOSALS
SHEET 1 OF 1

Drawing Number

Project	Originator	Volume			
CMBCCIP	ATK	LTR			
Location	Type	Role	Number		
A646TOD	DR	ZL	000002		

Original Size:	Scale:	Project Ref. No:	Sheet:	Rev:
A3	1:500	5186038	1 of 1	C02